GOVERNMENT OF ALBERTA

Elizabeth Finch School

Floor Plan & Renderings

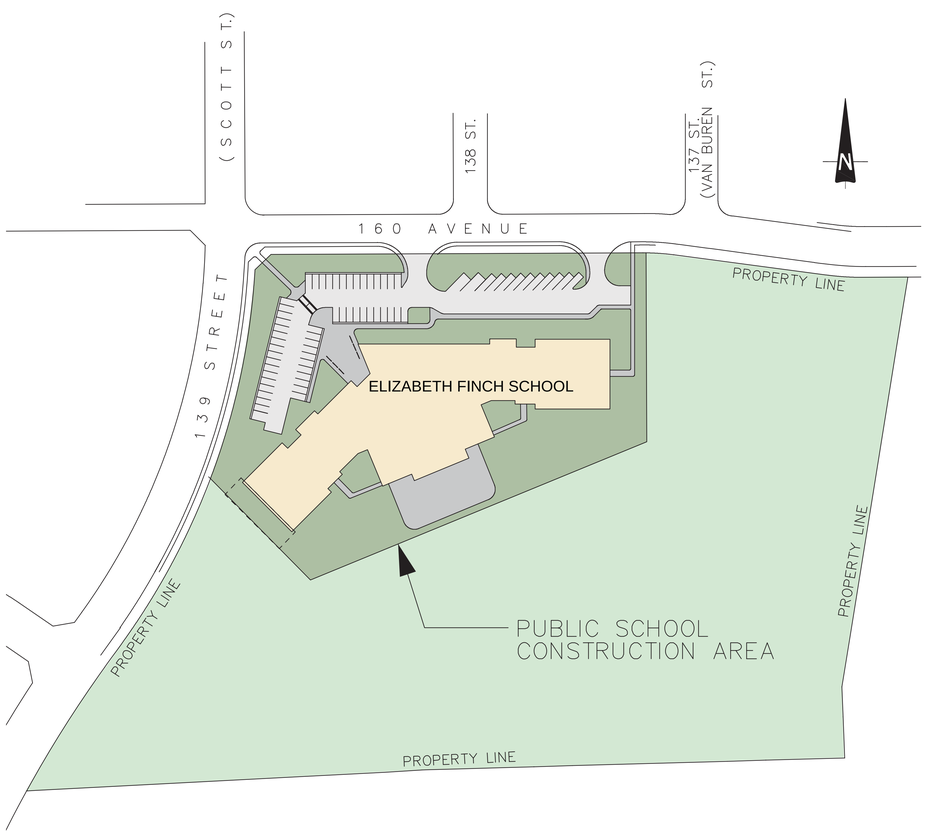

Main Floor Plan ↓

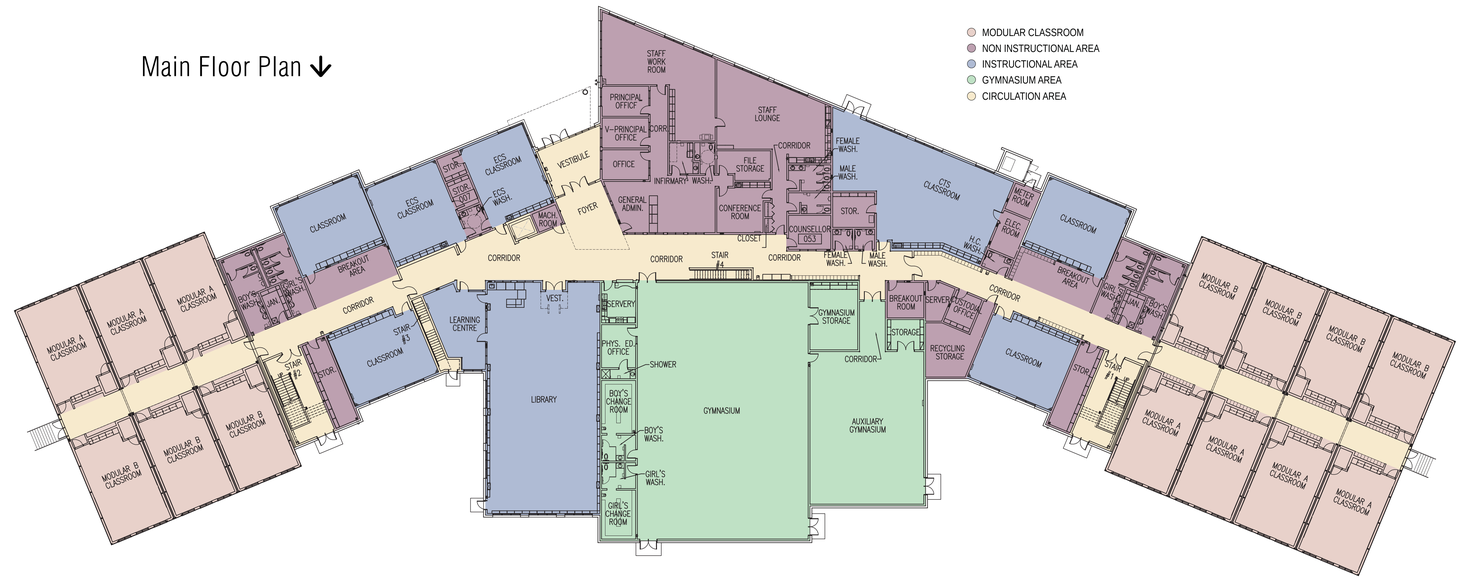

Second Level Floor Plan ↓

↓ Front View

Color theme is for illustration ONLY.

↓ Back View

Color theme is for illustration ONLY.